


BANKSIA 227 RP LHG FLOOR PLAN

SCALE 1:100

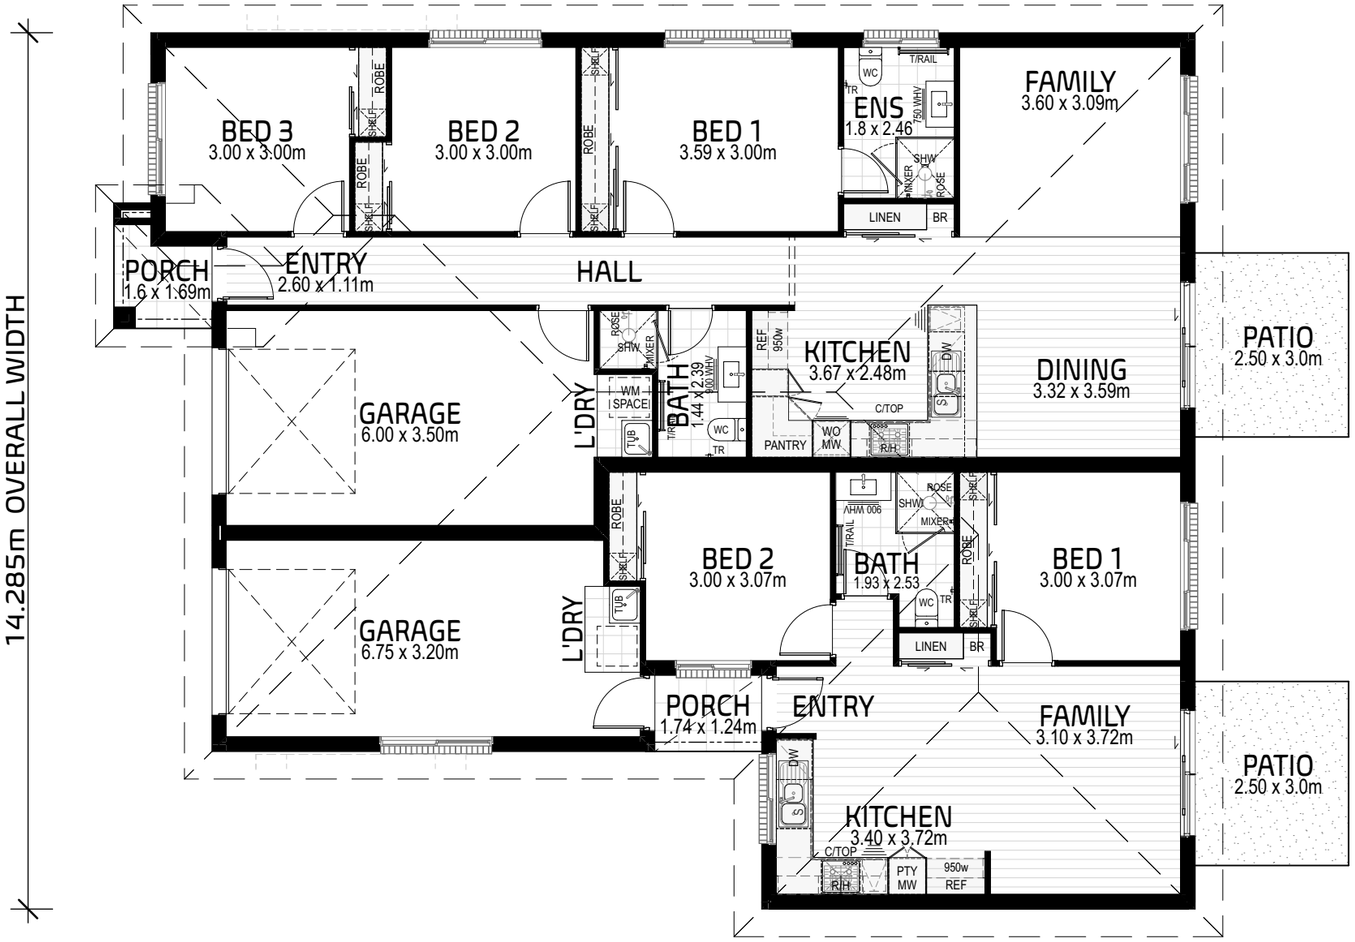

BANKSIA 227 RP W02 LHG

SCALE 1:100

UNIT 1 AREAS	
PORCH	2.56
PATIO	7.50
LIVING	98.24
GARAGE	23.09
	131.39 m²
UNIT 2 AREAS	
PORCH	2.16
PATIO	7.50
LIVING	57.90
GARAGE	23.86
	91.42 m²
TOTAL	**227.00 m²**
PERIMETER	65.11 Lm


Hibbard Homes ~est 1968
FIRST NEXT INVEST

Address:
130 West High Street
Coffs Harbour NSW 2450

Hibbards P/L ABN 22 057 895 020
E:coffs@hibbards.com.au
P:(02) 6650 3300
F:(02) 6651 7044
W: www.hibbards.net.au

drawing title: BANKSIA 227 RHG SALES PLAN

JOB No.	0000		revision
SCALE	1:100 printed to A3 size		A
DRAWN	RG		PAGE
DATE	29/10/2026		SRP1
WIND	'N2'	SITE	

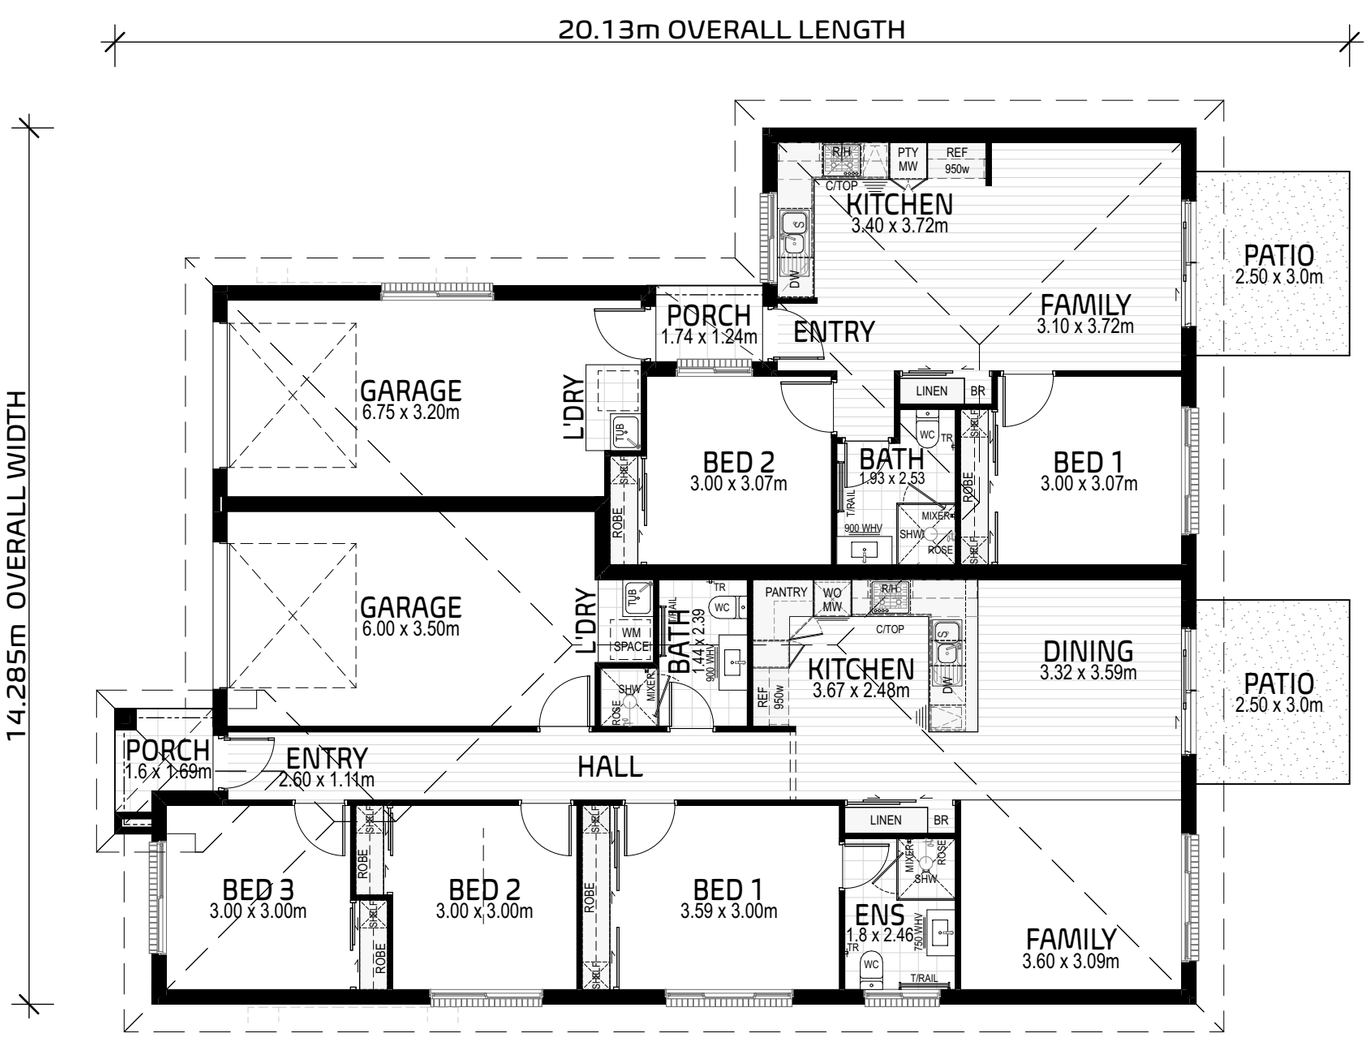

BANKSIA 227 RP LHG FLOOR PLAN

SCALE 1:100



BANKSIA 227 RP W02 LHG

SCALE 1:100

UNIT 1 AREAS	
PORCH	2.56
PATIO	7.50
LIVING	98.24
GARAGE	23.09
	131.39 m²
UNIT 2 AREAS	
PORCH	2.16
PATIO	7.50
LIVING	57.90
GARAGE	23.86
	91.42 m²
TOTAL	**227.00 m²**
PERIMETER	65.11 Lm

Hibbard Homes ~est 1968
FIRST NEXT INVEST

Address:
130 West High Street
Coffs Harbour NSW 2450

Hibbards P/L ABN 22 057 895 020
E:coffs@hibbards.com.au
P:(02) 6650 3300
F:(02) 6651 7044
W: www.hibbards.net.au

drawing title: BANKSIA 227 LHG SALES PLAN

JOB No.	0000		revision
SCALE	1:100 printed to A3 size		A
DRAWN	RG		PAGE
DATE	29/10/2026		SRP1
WIND	'N2'	SITE	