


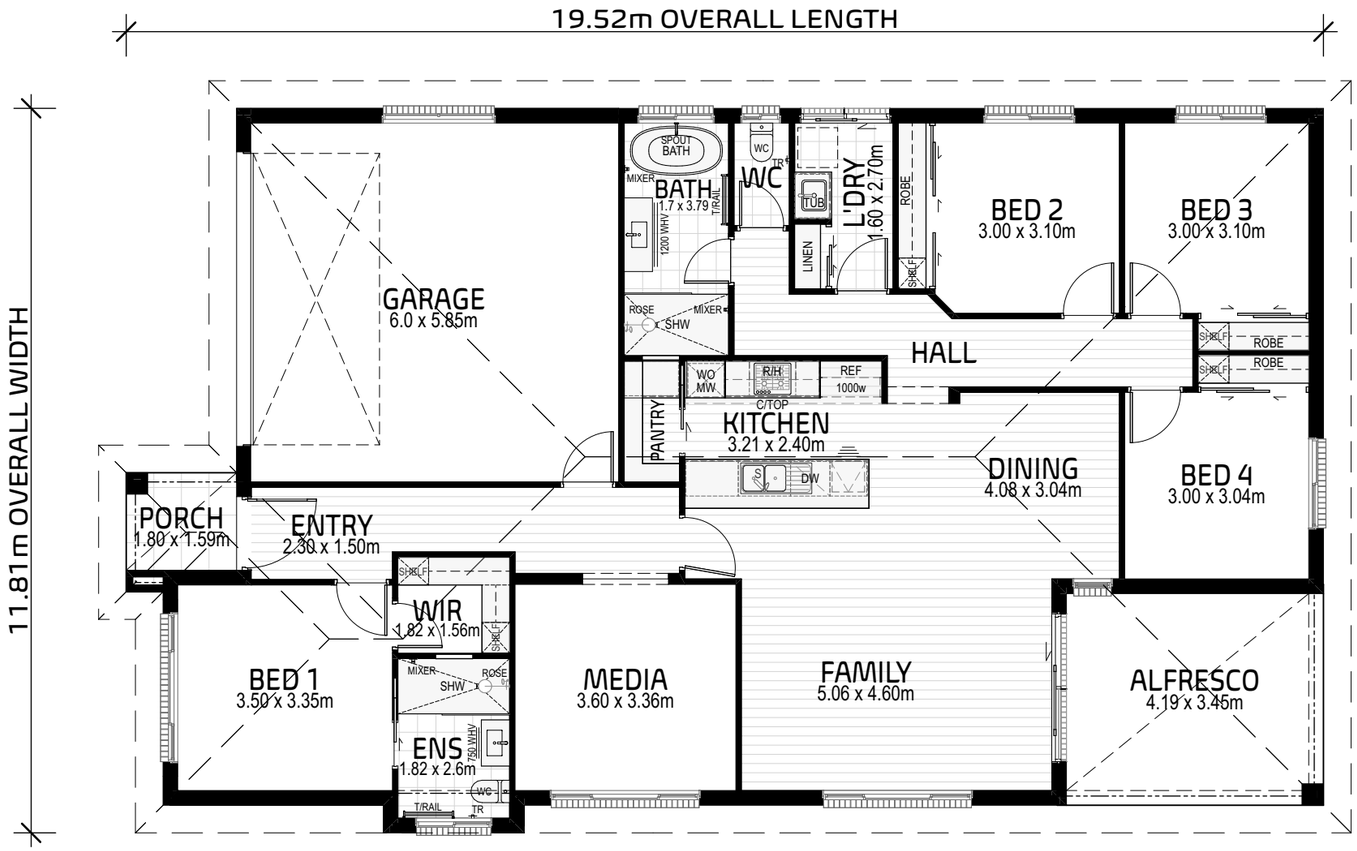

ACACIA 210 P W01 LHG

SCALE 1:100

ACACIA 210 LHG FLOOR PLAN

SCALE 1:100

AREAS	
PORCH	3.07
LIVING	154.53
GARAGE	37.94
ALFRESCO	14.46
TOTAL	**210.00 m²**
PERIMETER	61.46 Lm


Hibbard Homes ~ est 1968
FIRST NEXT INVEST

Address:
130 West High Street
Coffs Harbour NSW 2450

Hibbards P/L ABN 22 057 895 020
E:coffs@hibbards.com.au
P:(02) 6650 3300
F:(02) 6651 7044
W: www.hibbards.net.au

drawing title: ACACIA 210 LHG SALES PLAN

JOB No.	0000		revision
SCALE	1:100 printed to A3 size		A
DRAWN	RG		PAGE
DATE	23/9/2026		SP1
WIND	'N2'	SITE	

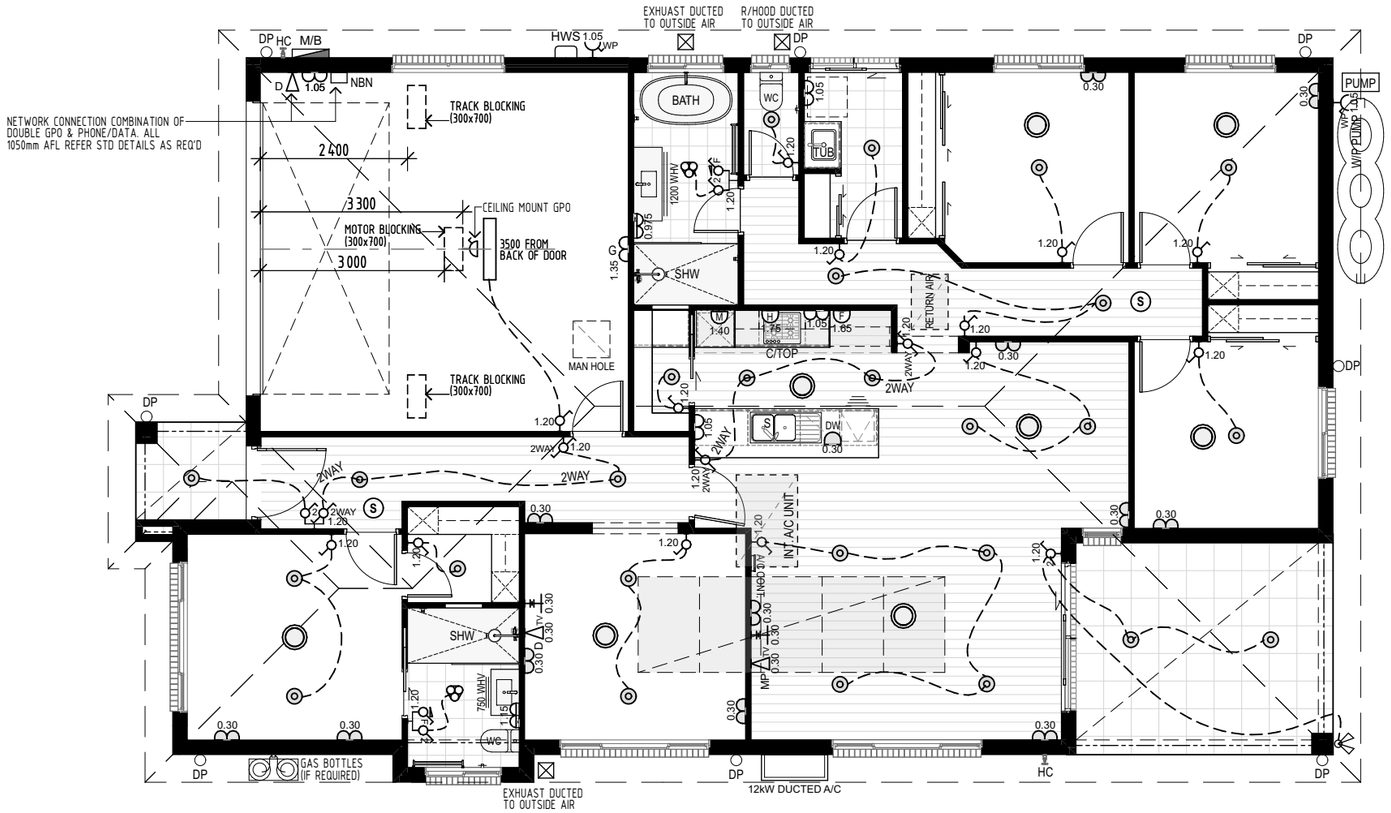

ACACIA 210 LHG ELECTRICAL LAYOUT

SCALE 1:100

ELECTRICAL/LIGHTING SCHEDULE		
SYMBOL	DESCRIPTION	QUANTITY
	2 HEATLAMP/LIGHT & EXHAUST FAN	2
A/C CONT.	A/C CONT.	1
	A/C DIFFUSER	8
0.30 D	DATA AT 300mm AFL	1
1.05 D	DATA AT 1050mm AFL	1
0.30	DOUBLE GPO AT 300mm AFL	12
1.05	DOUBLE GPO AT 1050mm AFL	4
1.35 G	DOUBLE GPO-GARAGE AT 1350mm AFL	1
0.975	DOUBLE GPO-VANITY AT 975mm AFL	1
1.15	DOUBLE GPO-VANITY AT 1150mm AFL	1
	DOUBLE SPOTLIGHT	1
	DOWNLIGHT	26
	DUCTED GRILL	3
	FLURO LIGHT	1
0.30 MP	MODEM POINT AT 300mm AFL	1
IN CEILING	SINGLE GPO-CEILING MOUNT	1
DW 0.30	SINGLE GPO-DISHWASHER AT 300mm AFL	1
1.65 F	SINGLE GPO-FRIDGE AT 1650mm AFL	1
1.40 M	SINGLE GPO-MICROWAVE AT 1400mm AFL	1
1.75 H	SINGLE GPO-R/HOOD AT 1750mm AFL	1
1.05 WP	SINGLE WATERPROOF GPO AT 1050mm AFL	2
S	SMOKE ALARM	2
1.20 2	SWITCH - DOUBLE	1
2WAY 1.20	SWITCH - DOUBLE (INC 2WAY)	1
1.20 F	SWITCH - DOUBLE (INC EXHAUST FAN)	2
1.20	SWITCH - SINGLE	13
1.20 2WAY	SWITCH - SINGLE (2WAY)	3
0.30 TV	TV AT 300mm AFL	2

NOTE : PLEASE NOTIFY THE DRAFTING DEPARTMENT AT HIBBARDS HEAD OFFICE FOR ANY DISCREPANCIES IN DETAILS & DIMENSIONS

THIS IS A GENERIC ELECTRICAL PLAN ONLY. THE LAYOUT, LOCATION OF POINTS, LIGHTS AND OUTLETS SHOWN MAY ALTER WITHOUT NOTIFICATION, DUE TO COUNCIL REQUIREMENTS, BUILDING LOCATION AND/OR OTHER UNFORSEEN CIRCUMSTANCES

ALL PRODUCTS AND FINISHES AS PER BUILDERS SPECIFICATIONS

NOTE : ALL EXTERNAL LIGHTS WILL BE SHIELDED TO PREVENT LIGHT ABOVE HORIZONTAL

Hibbard Homes ~ est 1968
FIRST NEXT INVEST

Address:
130 West High Street
Coffs Harbour NSW 2450

Hibbards P/L ABN 22 057 895 020
E:coffs@hibbards.com.au
P:(02) 6650 3300
F:(02) 6651 7044
W: www.hibbards.net.au

drawing title	ACACIA 210 LHG ELECTRICAL LAYOUT
JOB No.	0000
SCALE	1:100 printed to A3 size
DRAWN	RG
DATE	23/9/2026
WIND	'N2'
SITE	
revision	A
PAGE	SP2